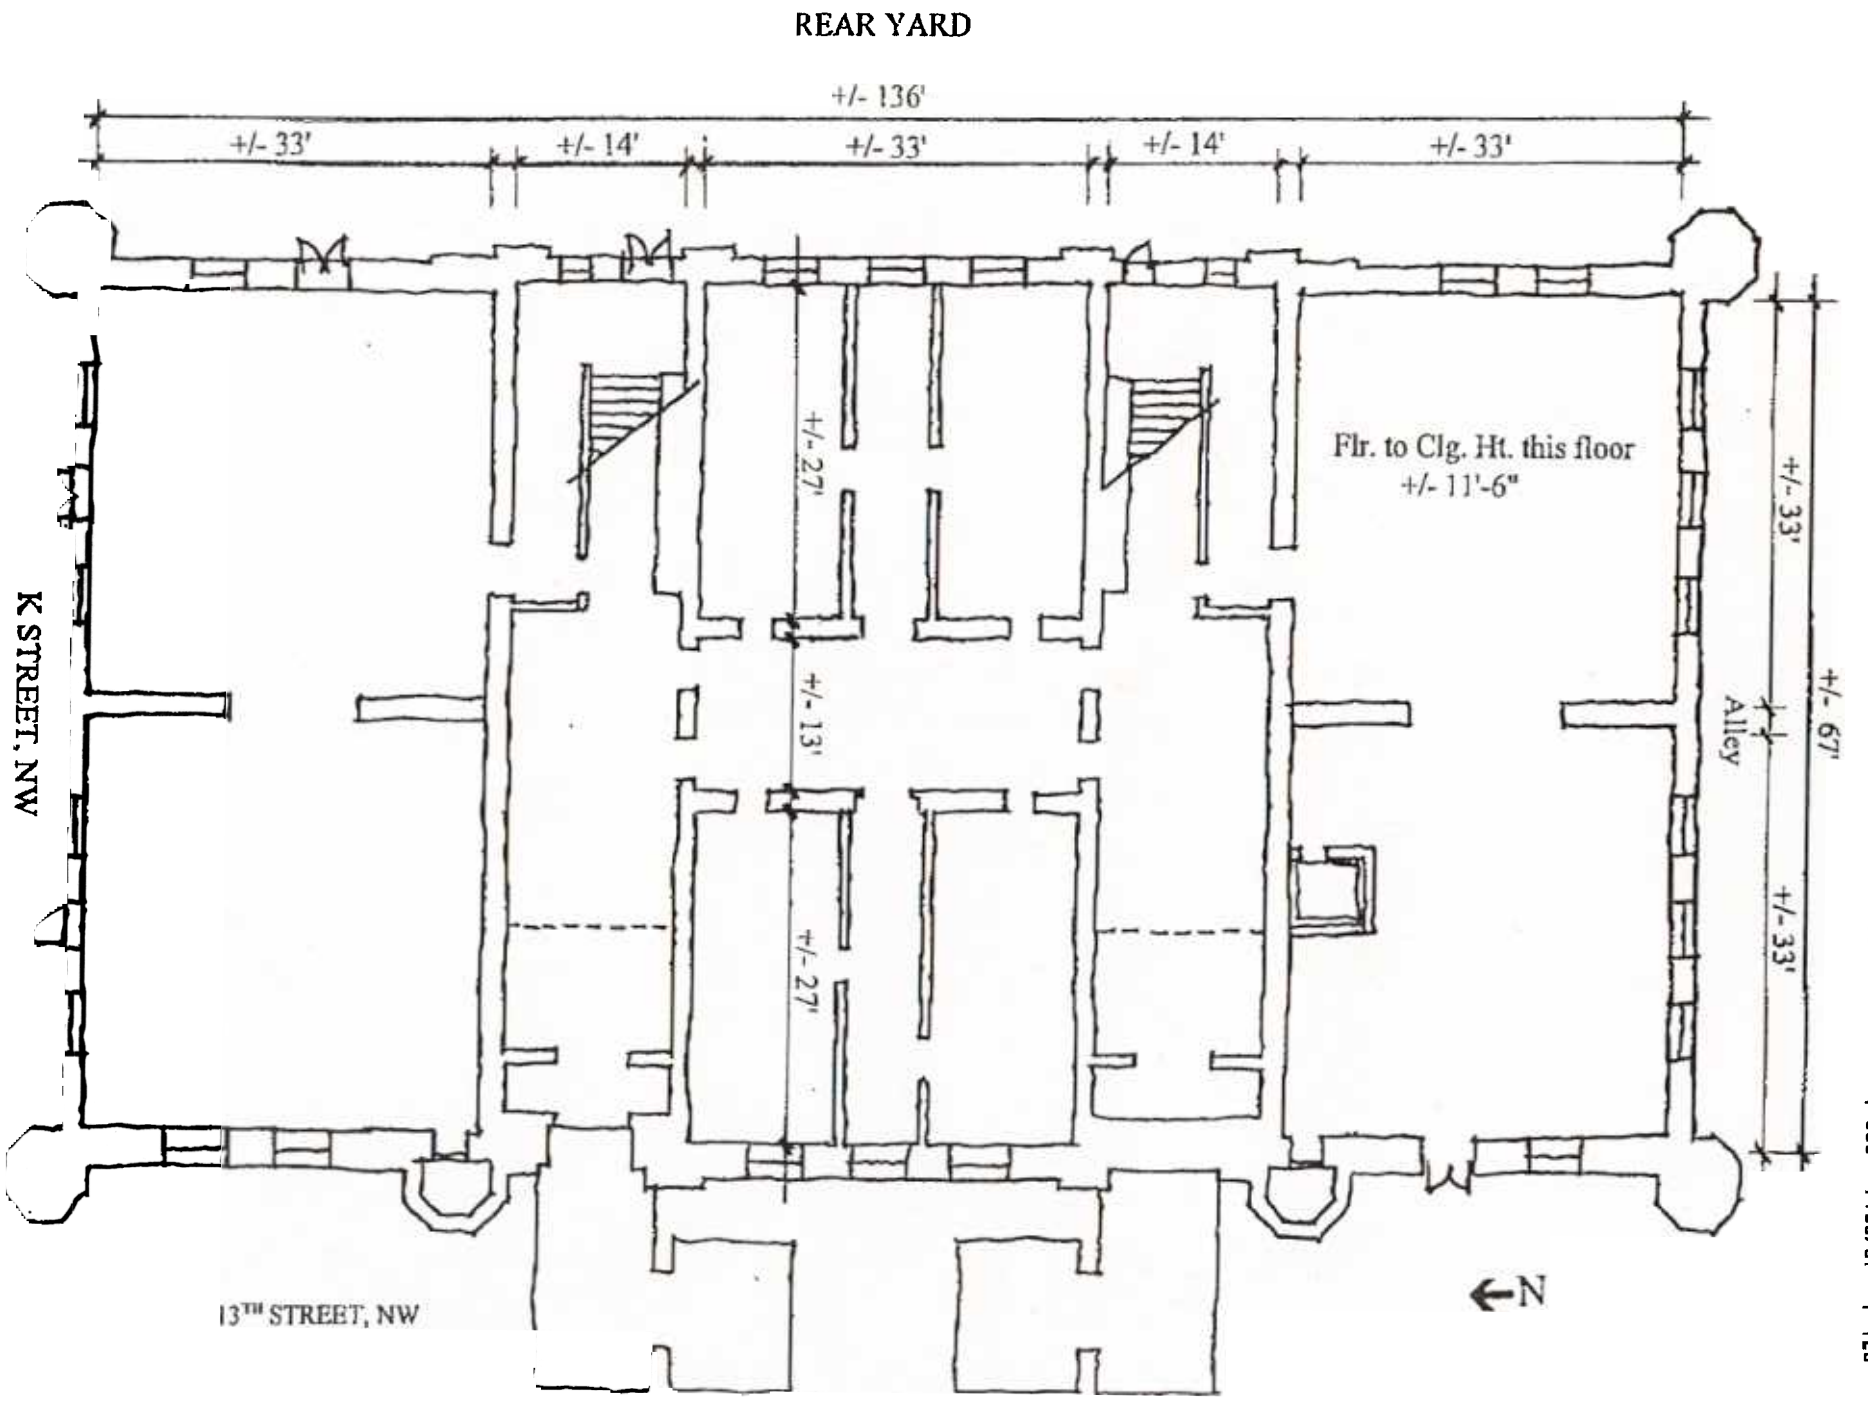

FETTERMAN ASSOCIATES, PC
AUGUST 19, 2002

EXISTING PLAN
SHOWING MAJOR PARTITIONS

FRANKLIN SCHOOL
GROUND FLOOR

REAR YARD

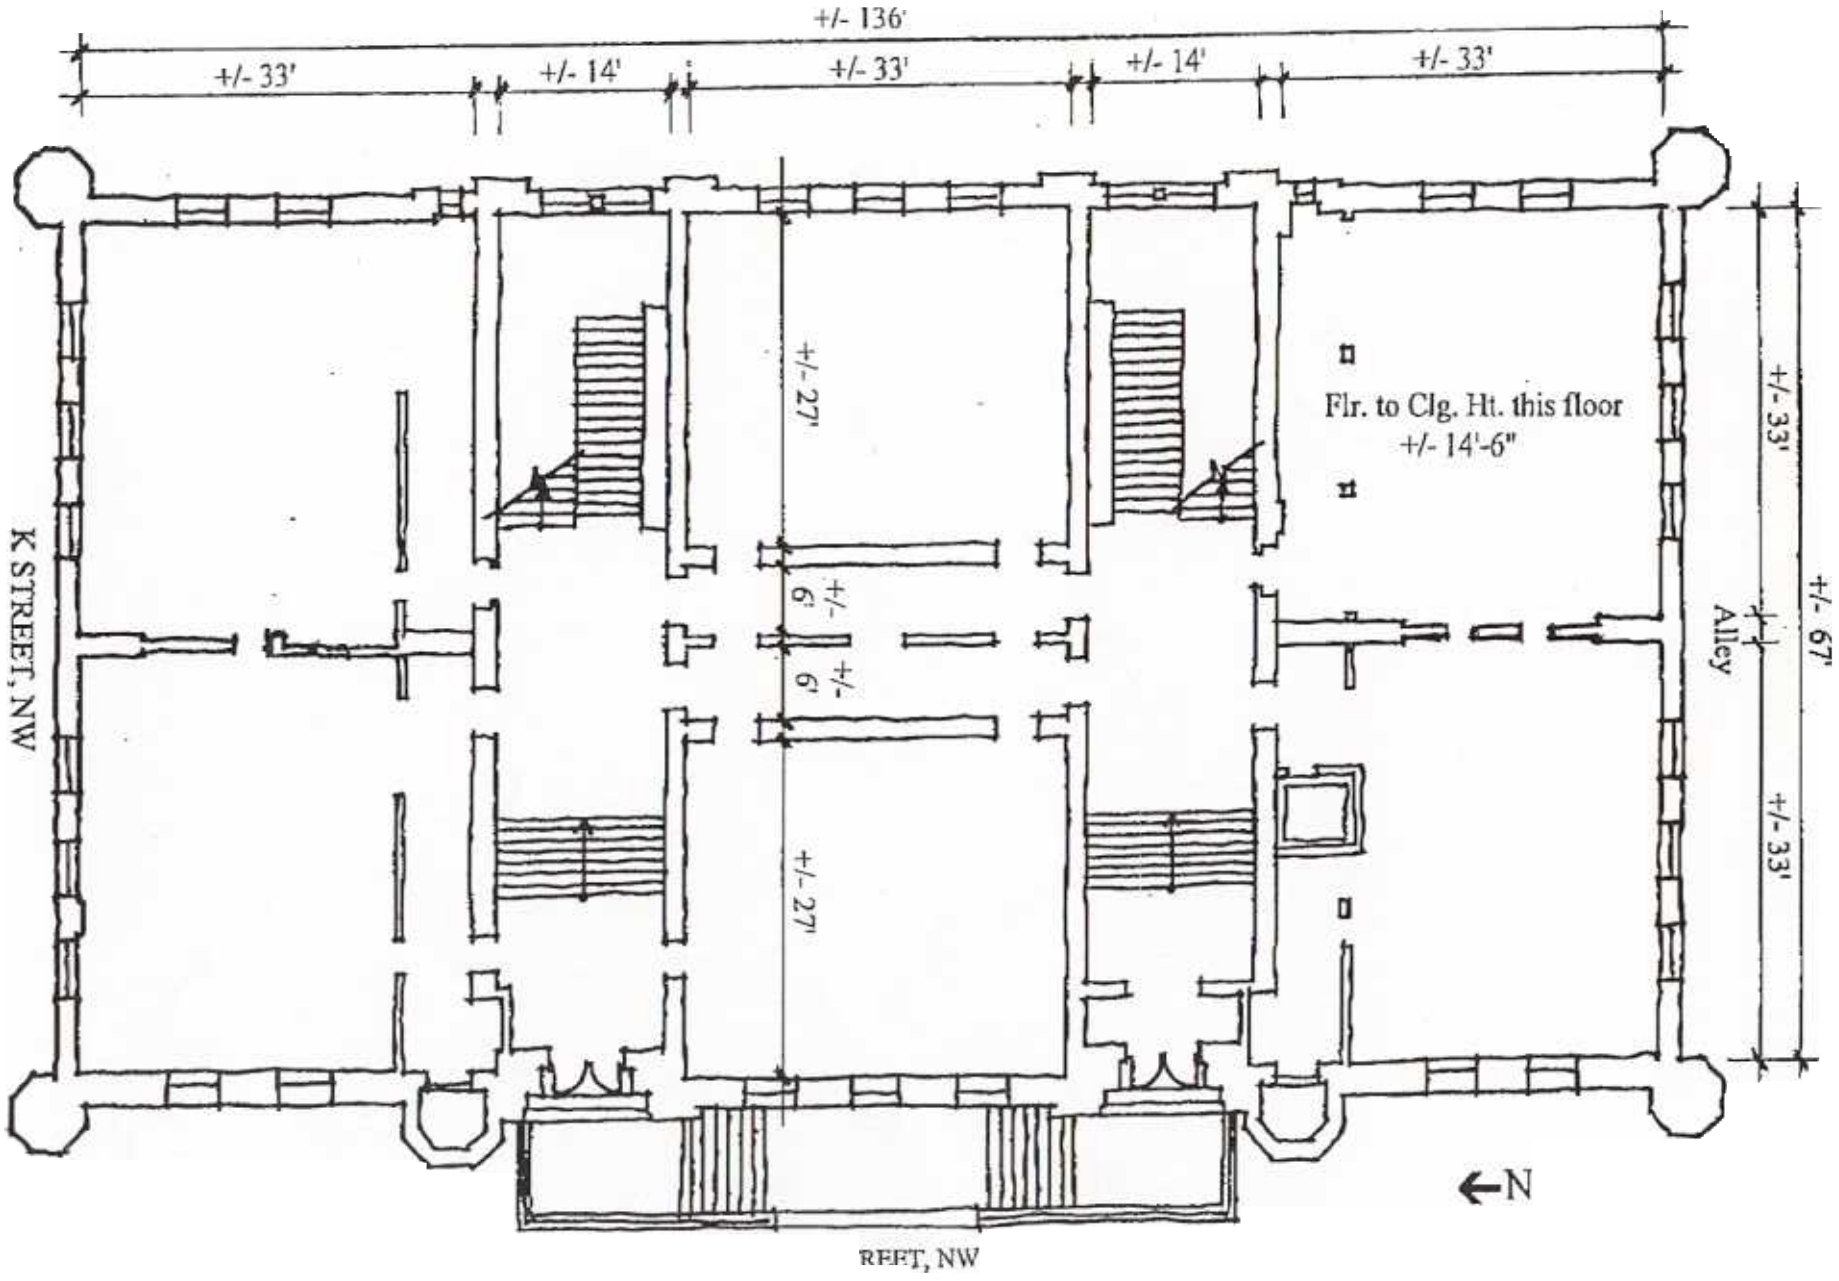

FETTERMAN ASSOCIATES, PC
AUGUST 19, 2002

EXISTING PLAN
SHOWING MAJOR PARTITIONS

FRANKLIN SCHOOL
FIRST FLOOR

202-6252835 T-006 F-126

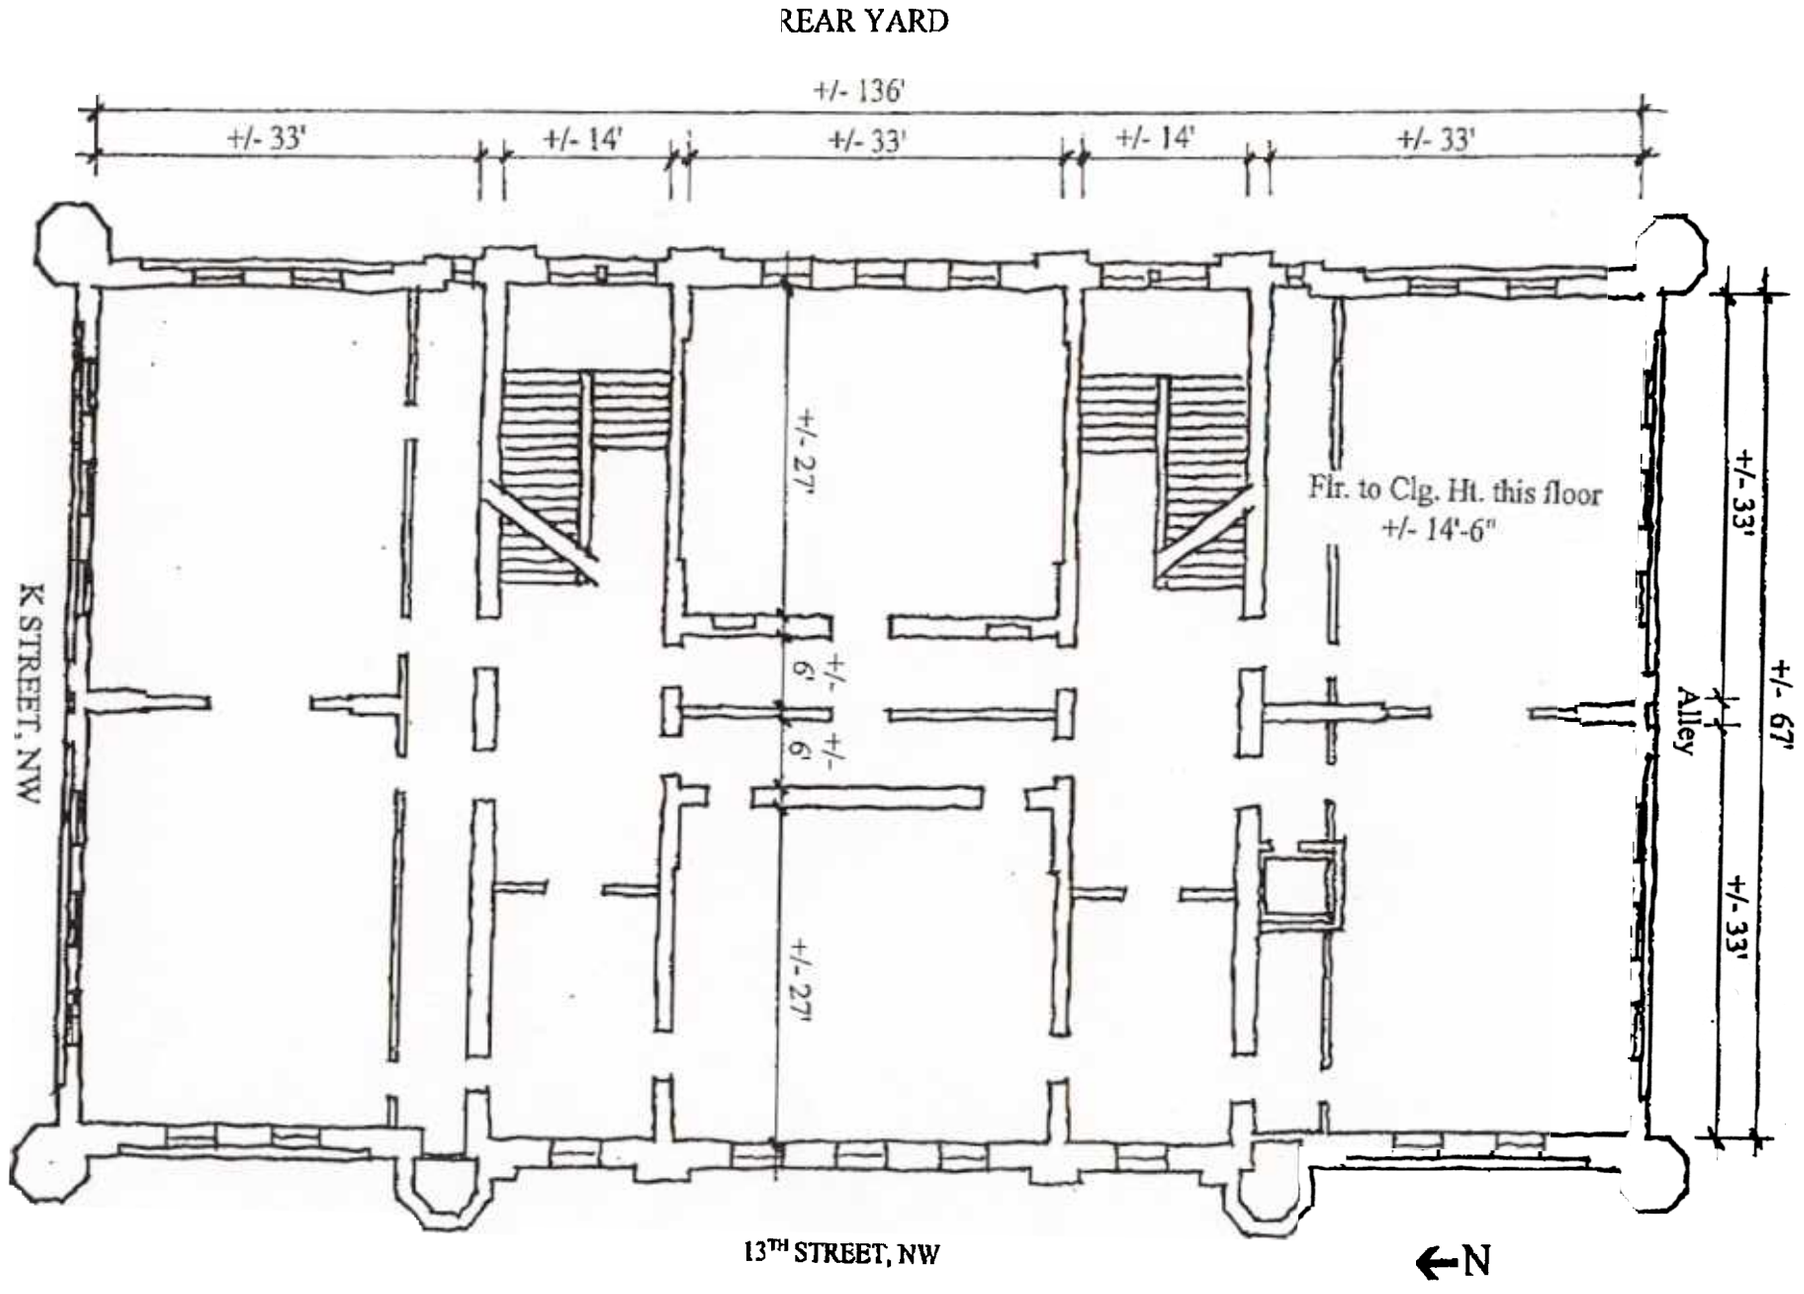

FETTERMAN ASSOCIATES, PC
AUGUST 19, 2002

EXISTING PLAN
SHOWING MAJOR PARTITIONS

FRANKLIN SCHOOL
SECOND FLOOR

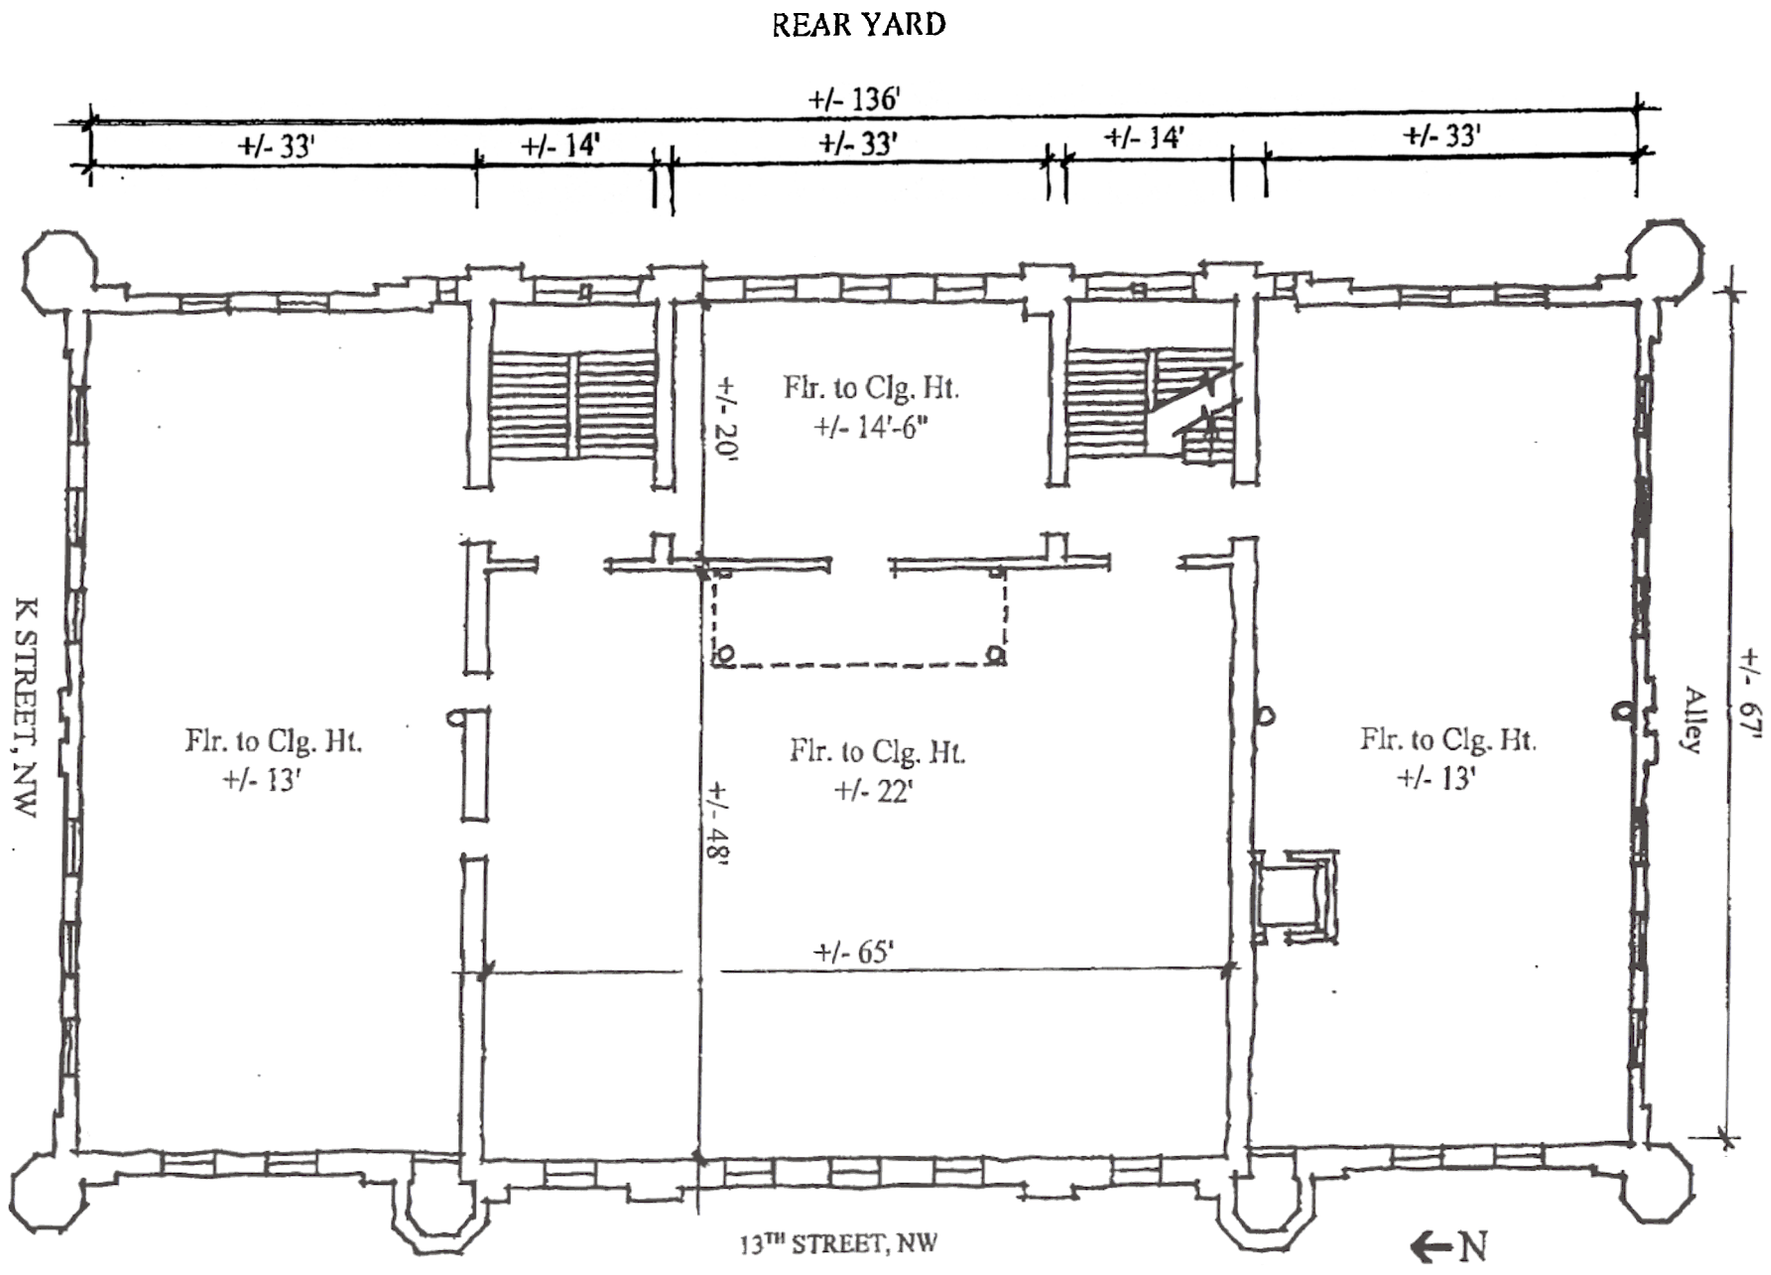

FETTERMAN ASSOCIATES, PC

EXISTING PLAN
SHOWING MAJOR PARTITIONS

FRANKLIN SCHOOL
THIRD FLOOR

202-6252835 T-006 P.06/07

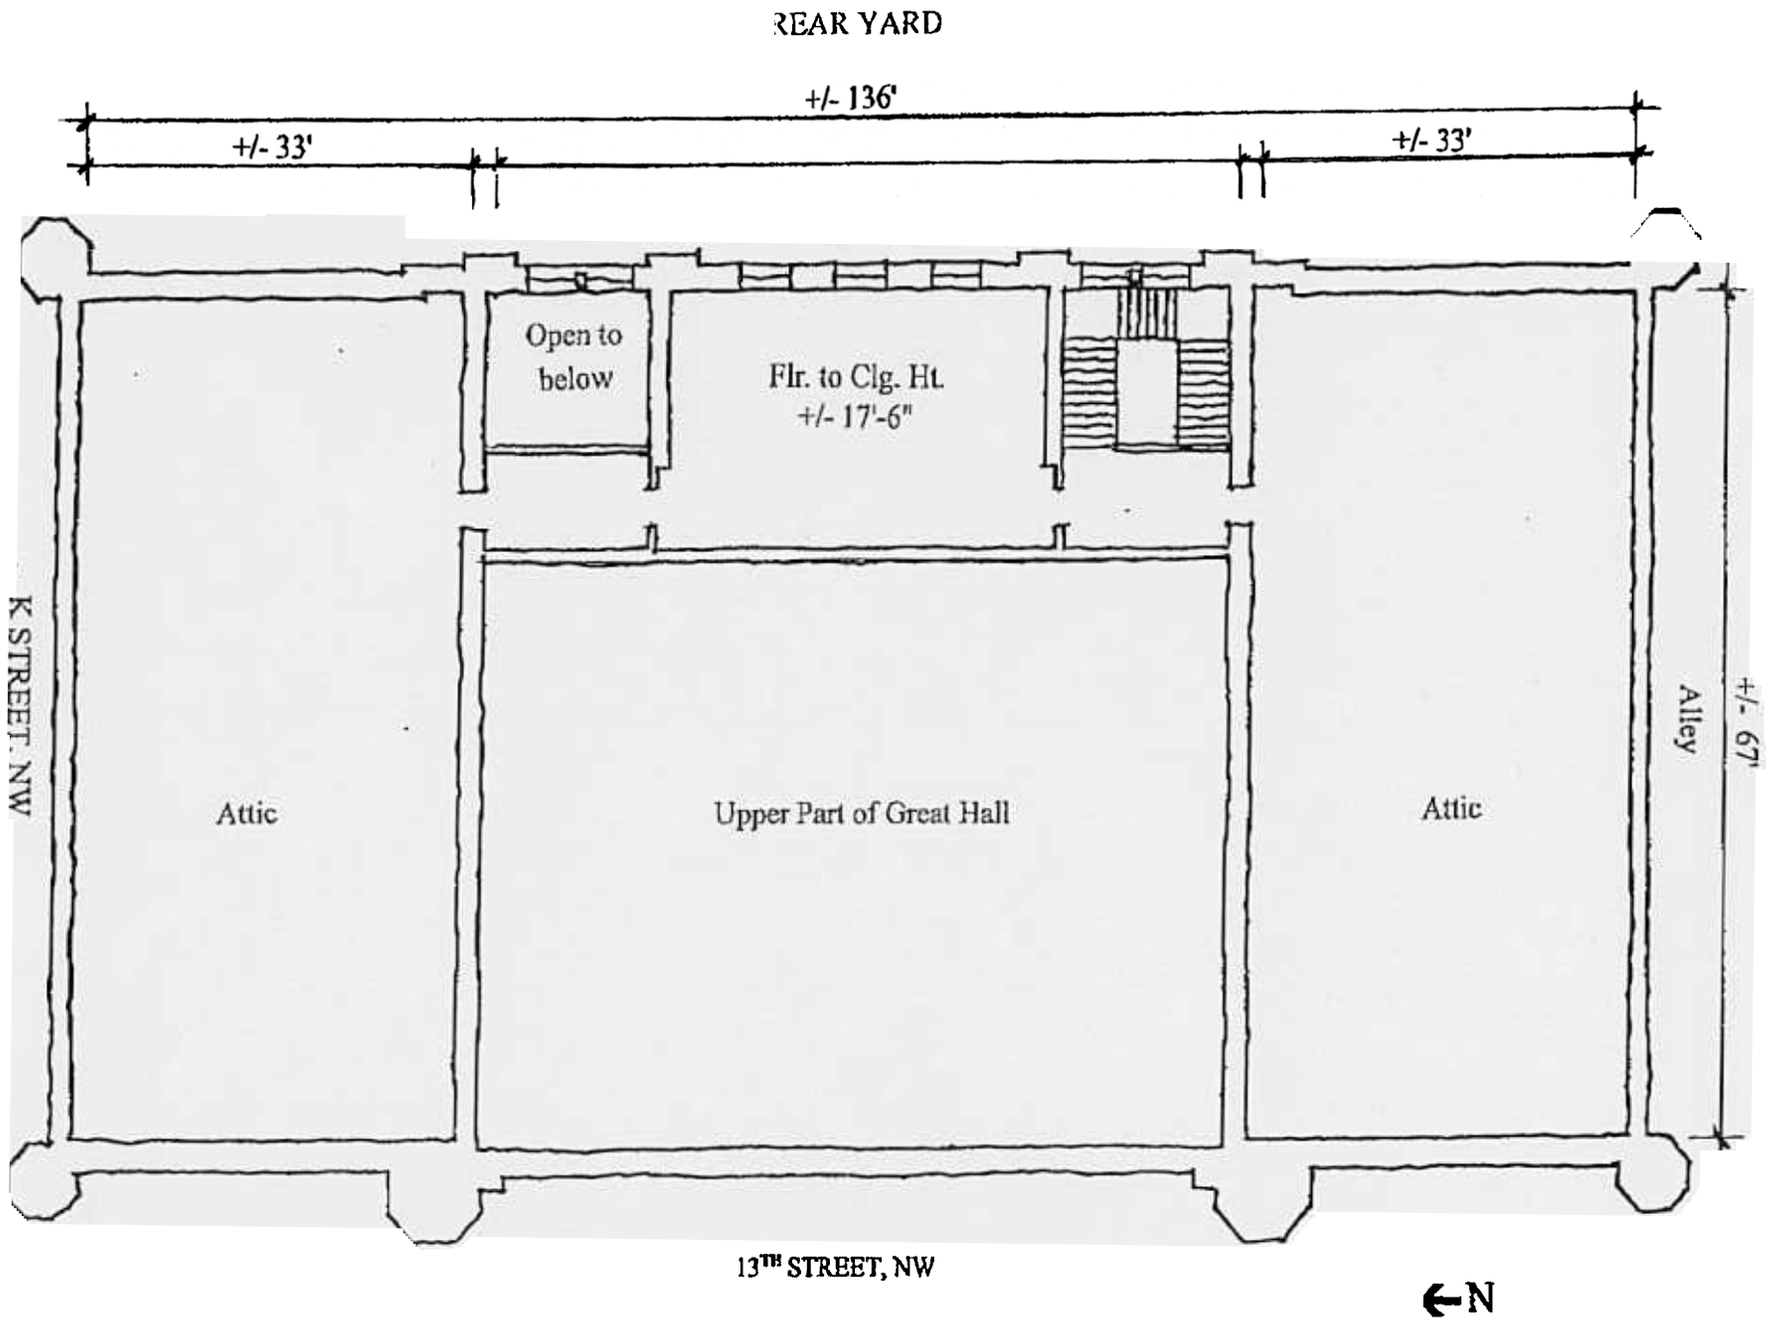

FETTERMAN ASSOCIATES, PC
AUGUST 19, 2002

EXISTING PLAN
SHOWING MAJOR PARTITIONS

FRANKLIN SCHOOL
FOURTH FLOOR