Site Isometric View

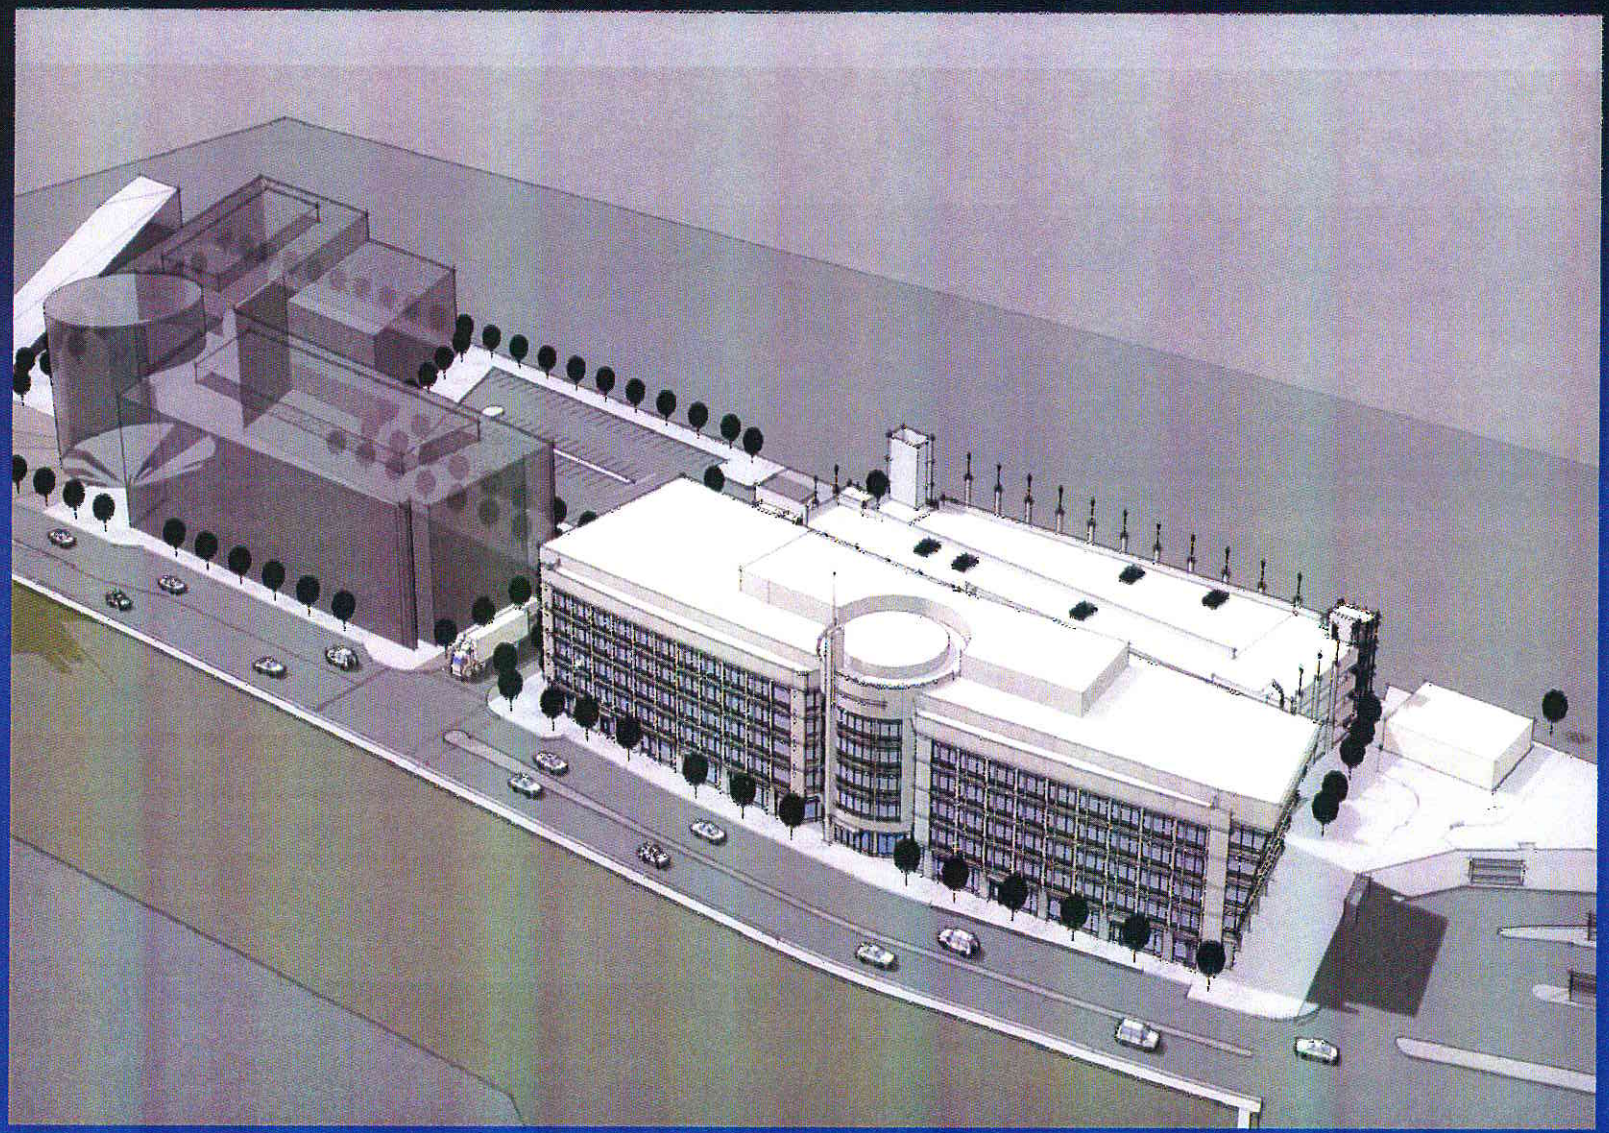
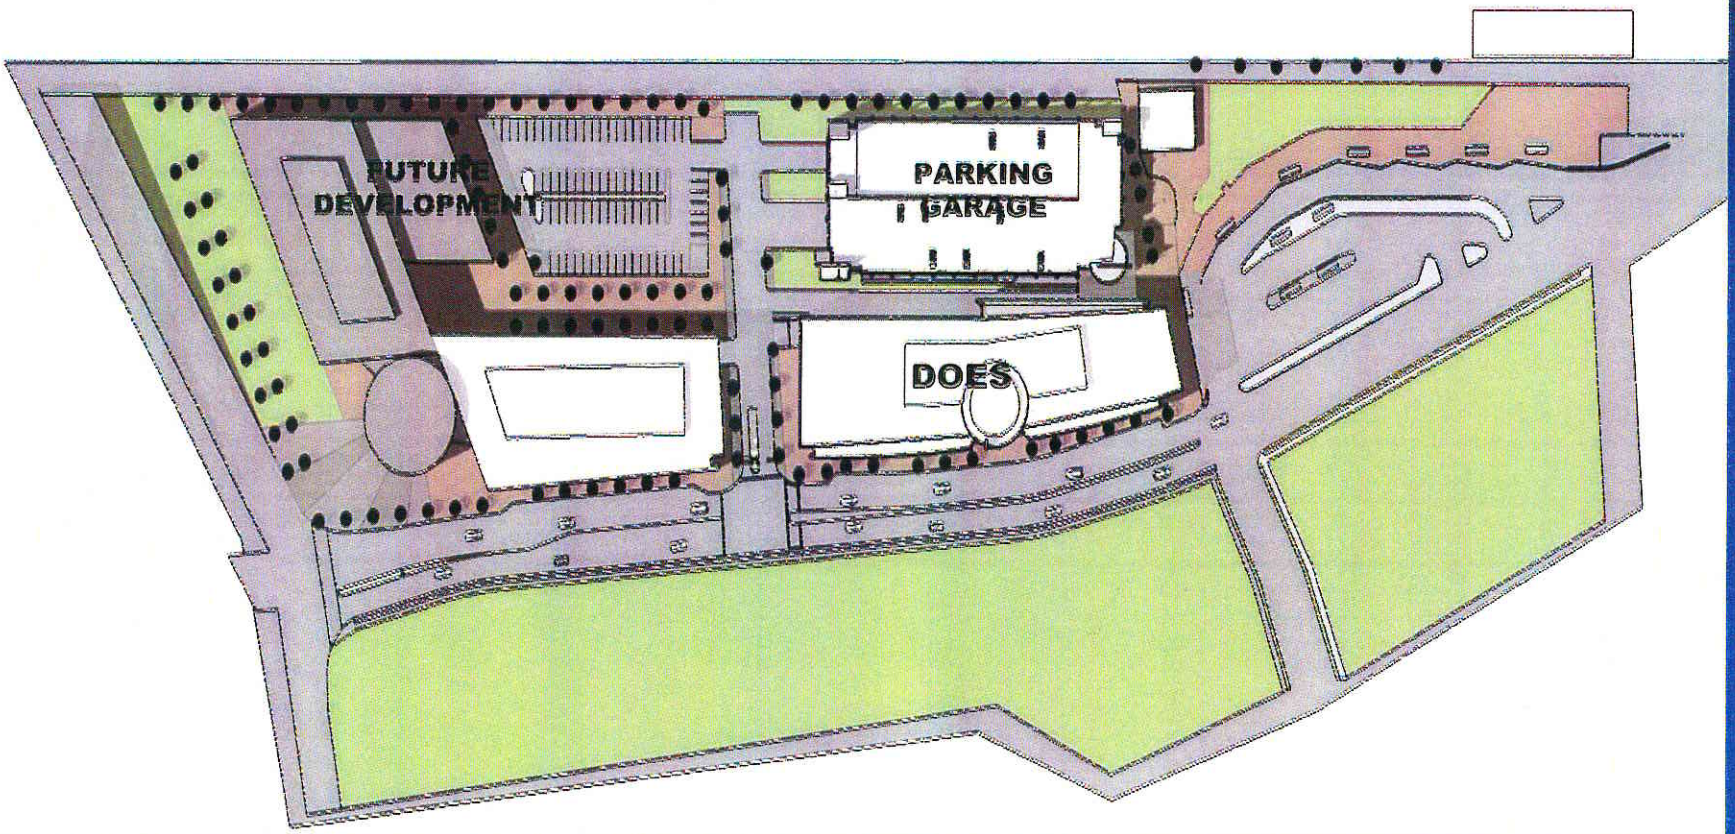
Master Plan