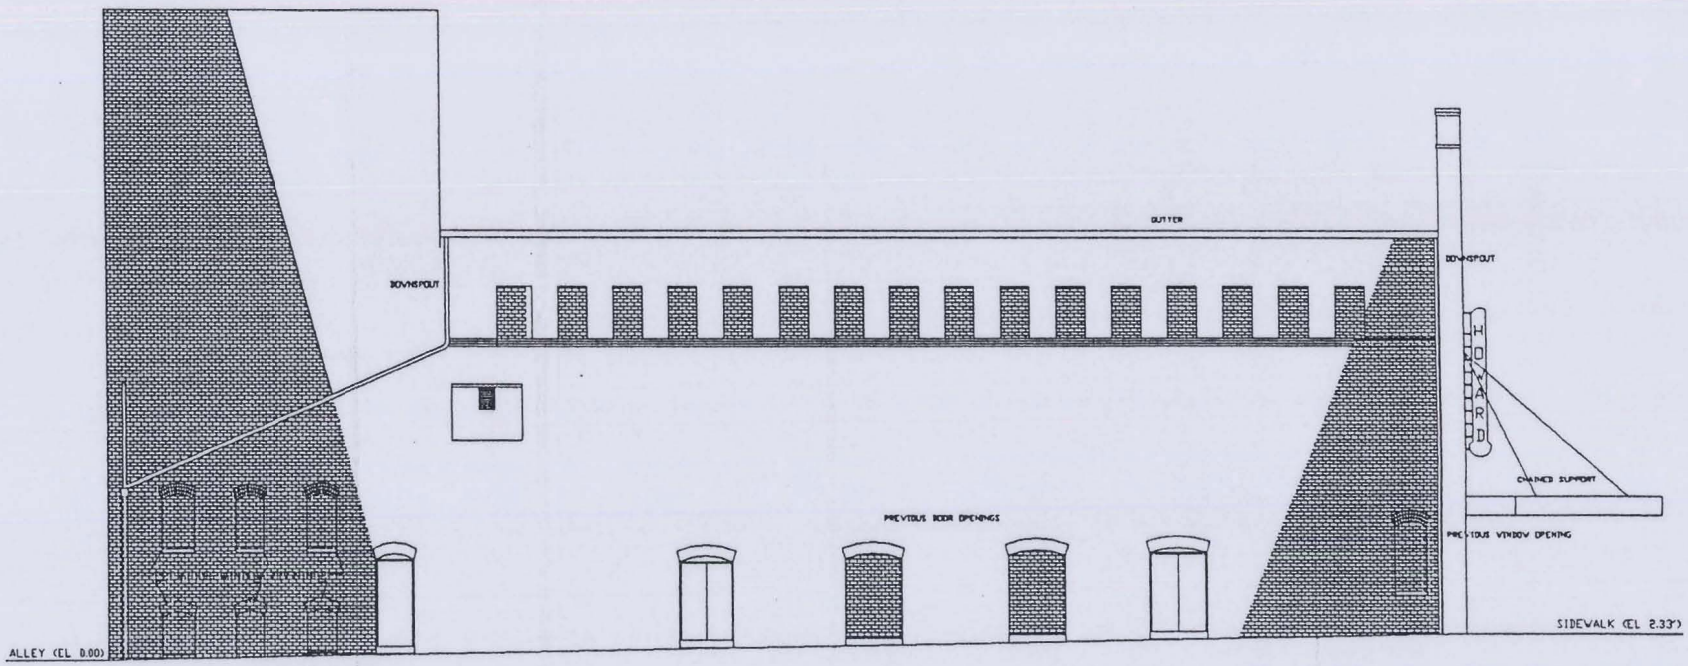

LEFT SIDE VIEW
SCALE: 1/8"=1'-0"

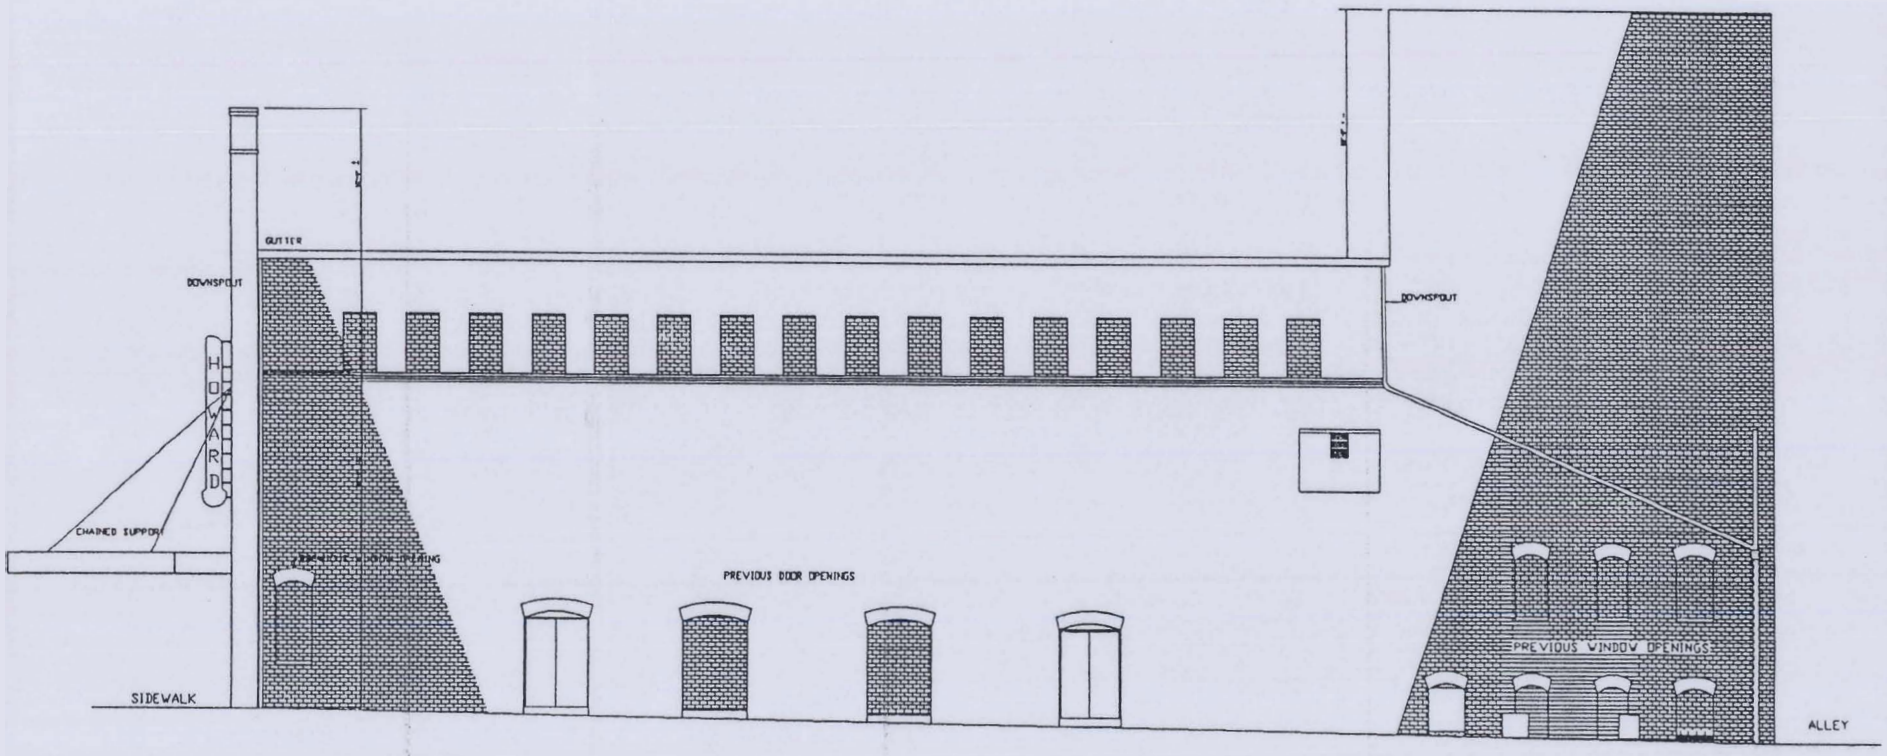

RIGHT SIDE VIEW
SCALE: 1/8"=1'-0"

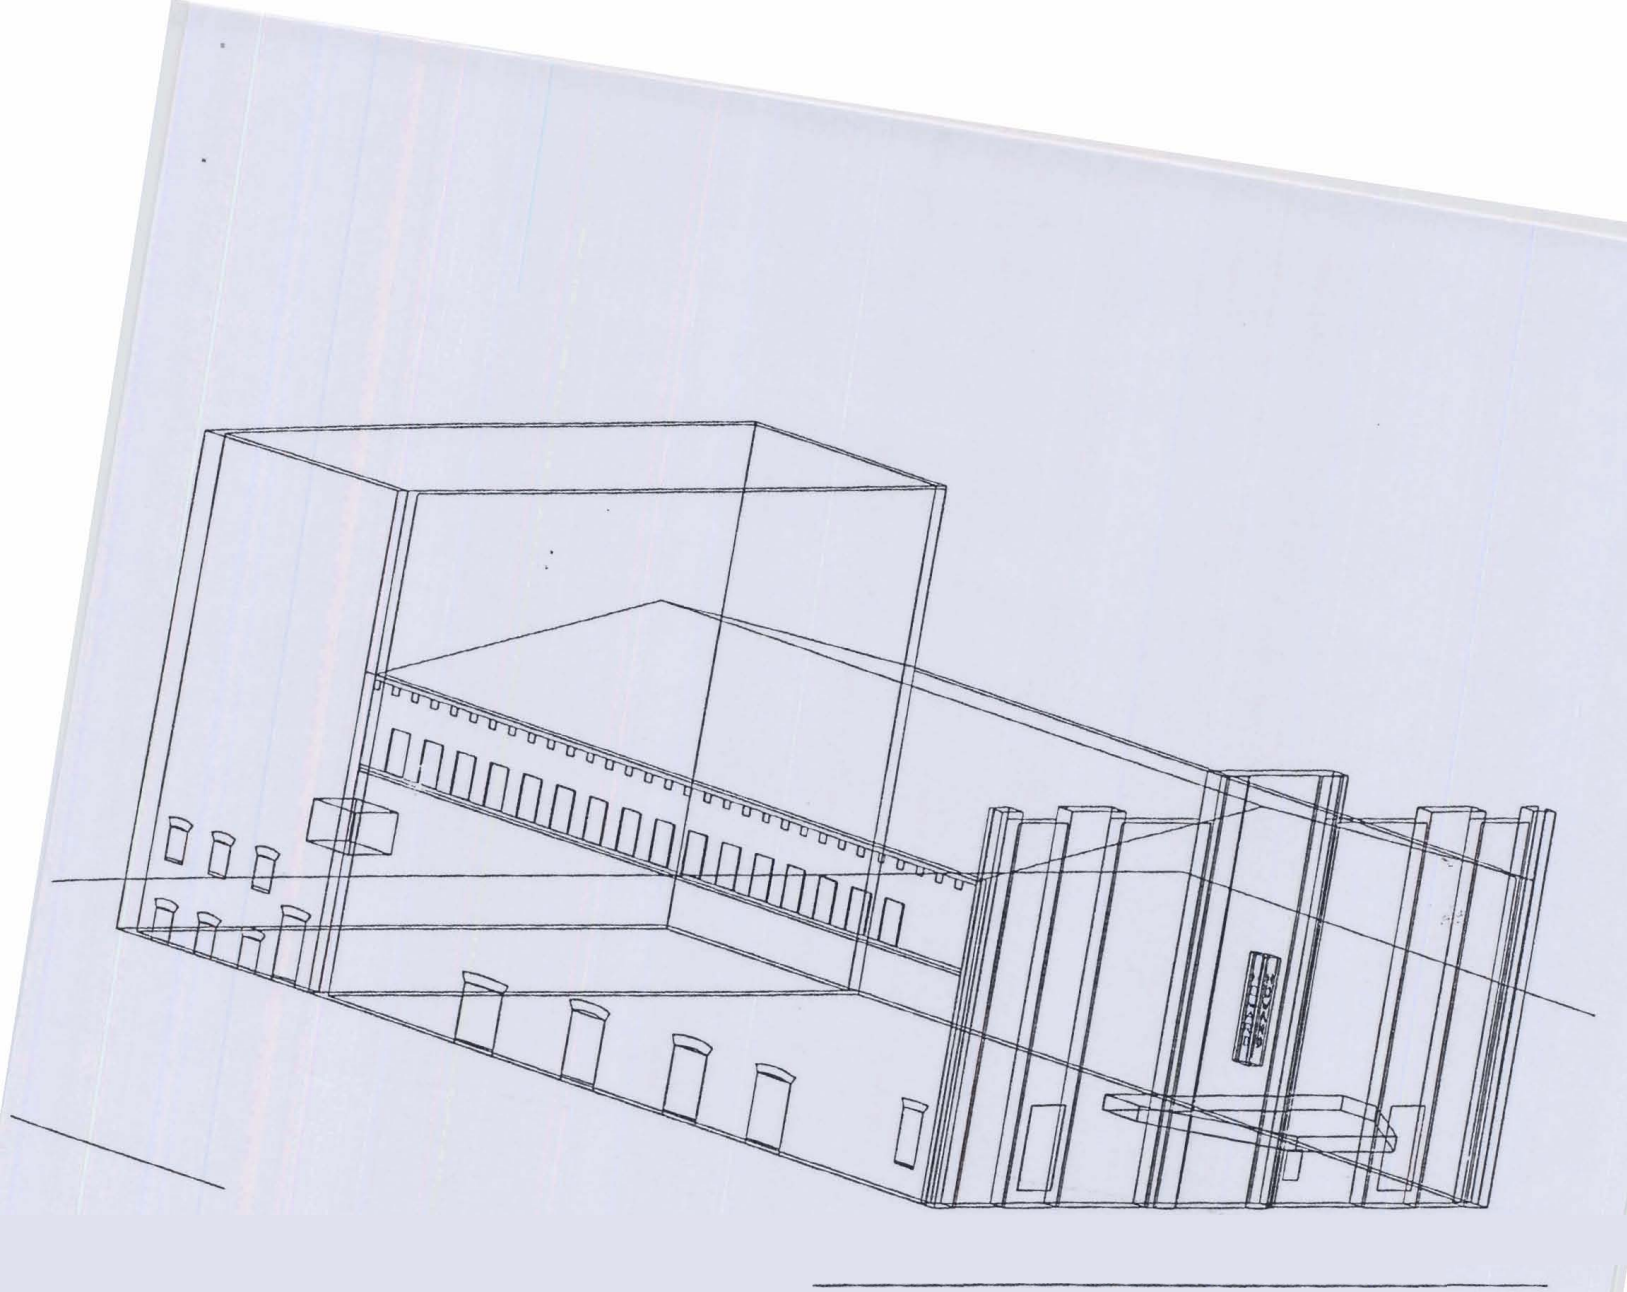

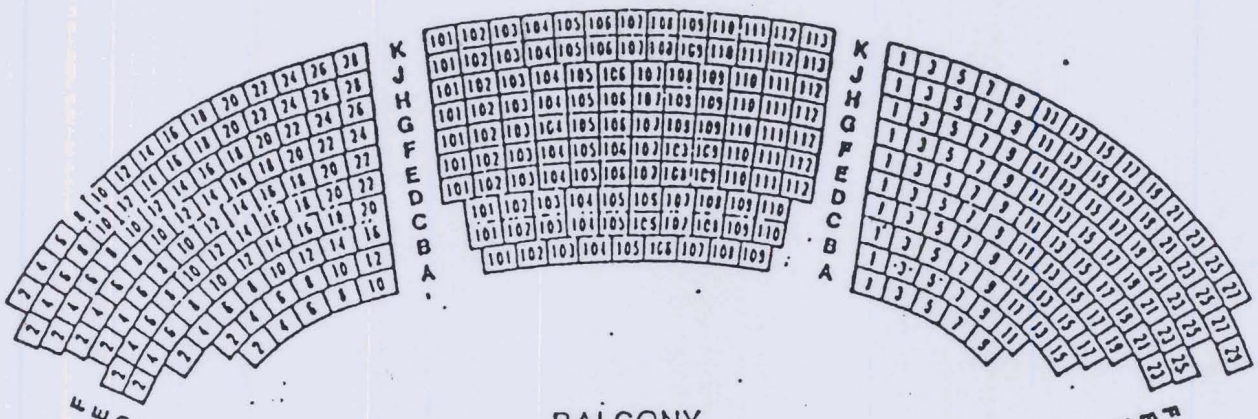

BALCONY

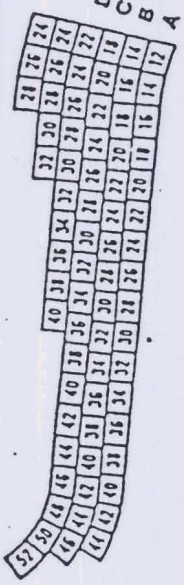

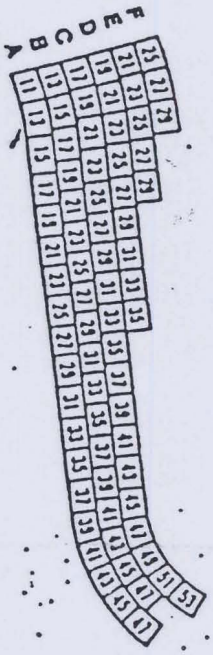

The Howard Theatre

The Howard Theatre Building, 620 T Street, N.W., Washington, D.C. 20001

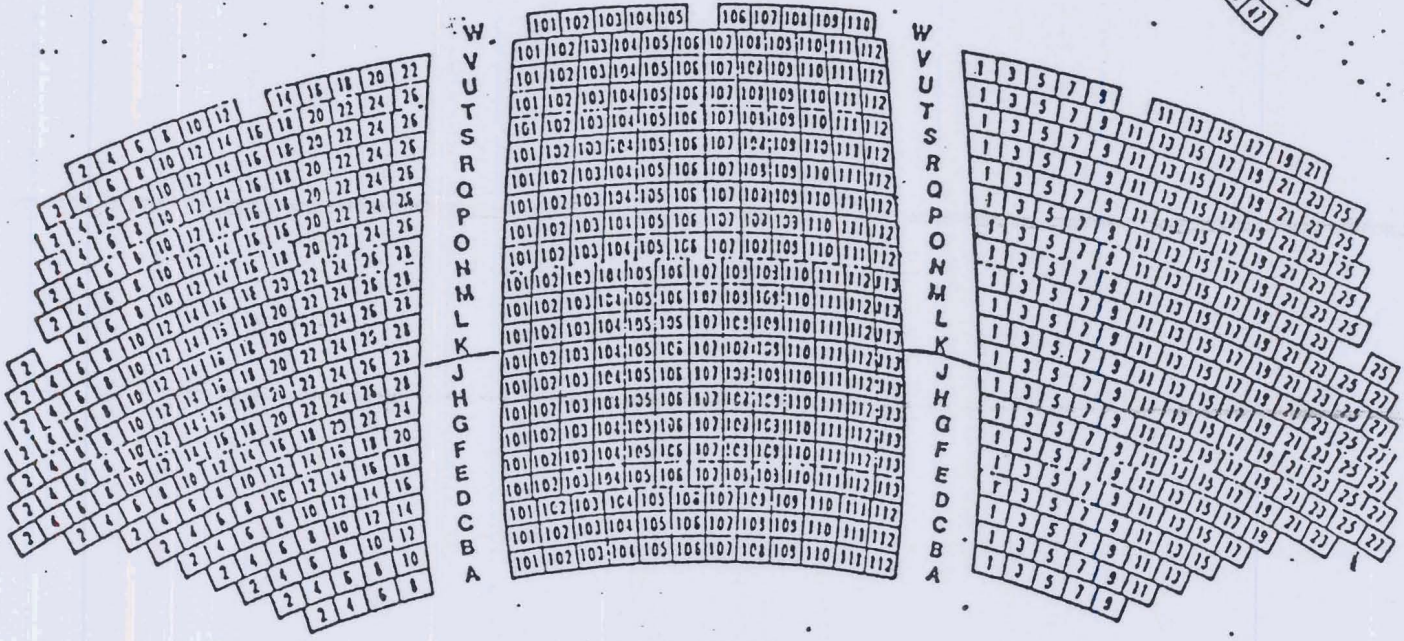

ORCHESTRA

Missing or Severely Damaged Seats

Existing Seats

Figure 10

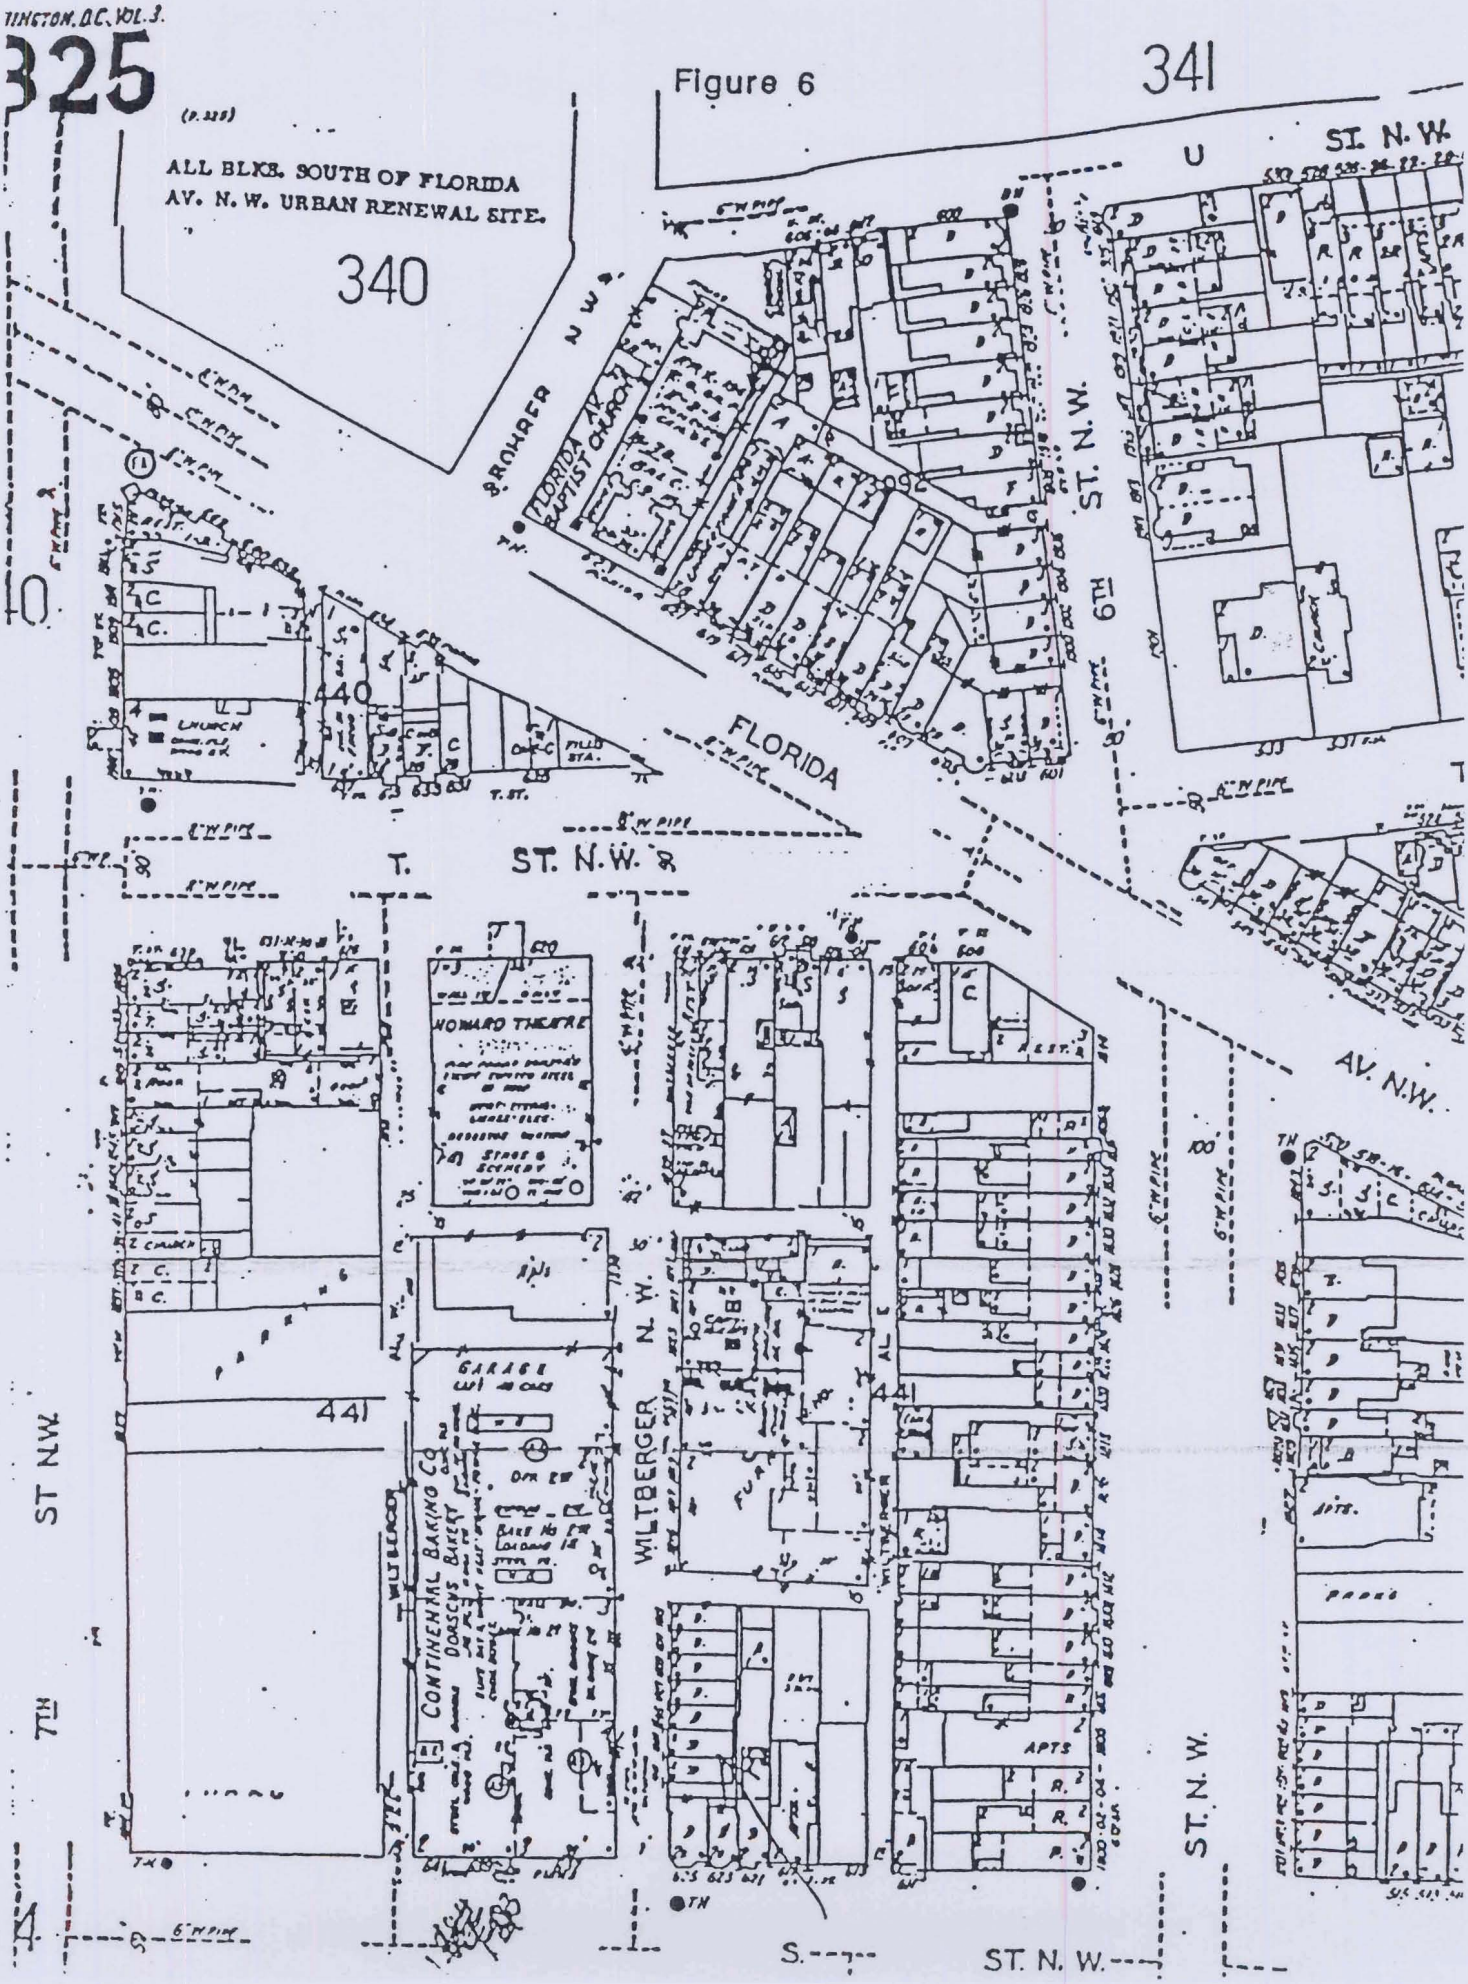

325
Figure 6
341
ALL BLKS. SOUTH OF FLORIDA
AV. N. W. URBAN RENEWAL SITE.
340
ST. N. W.
FLORIDA AV. BAPTIST CHURCH
ROHRER N.W.
6TH ST. N.W.
FLORIDA
440
T. ST. N.W.
HOWARD THEATRE
GARAGE
CONTINENTAL BAKING CO.
DORSCHS BAKERY
WILTBERGER N.W.
441
7TH ST N.W.
APTS
AV. N.W.
S. ST. N. W.